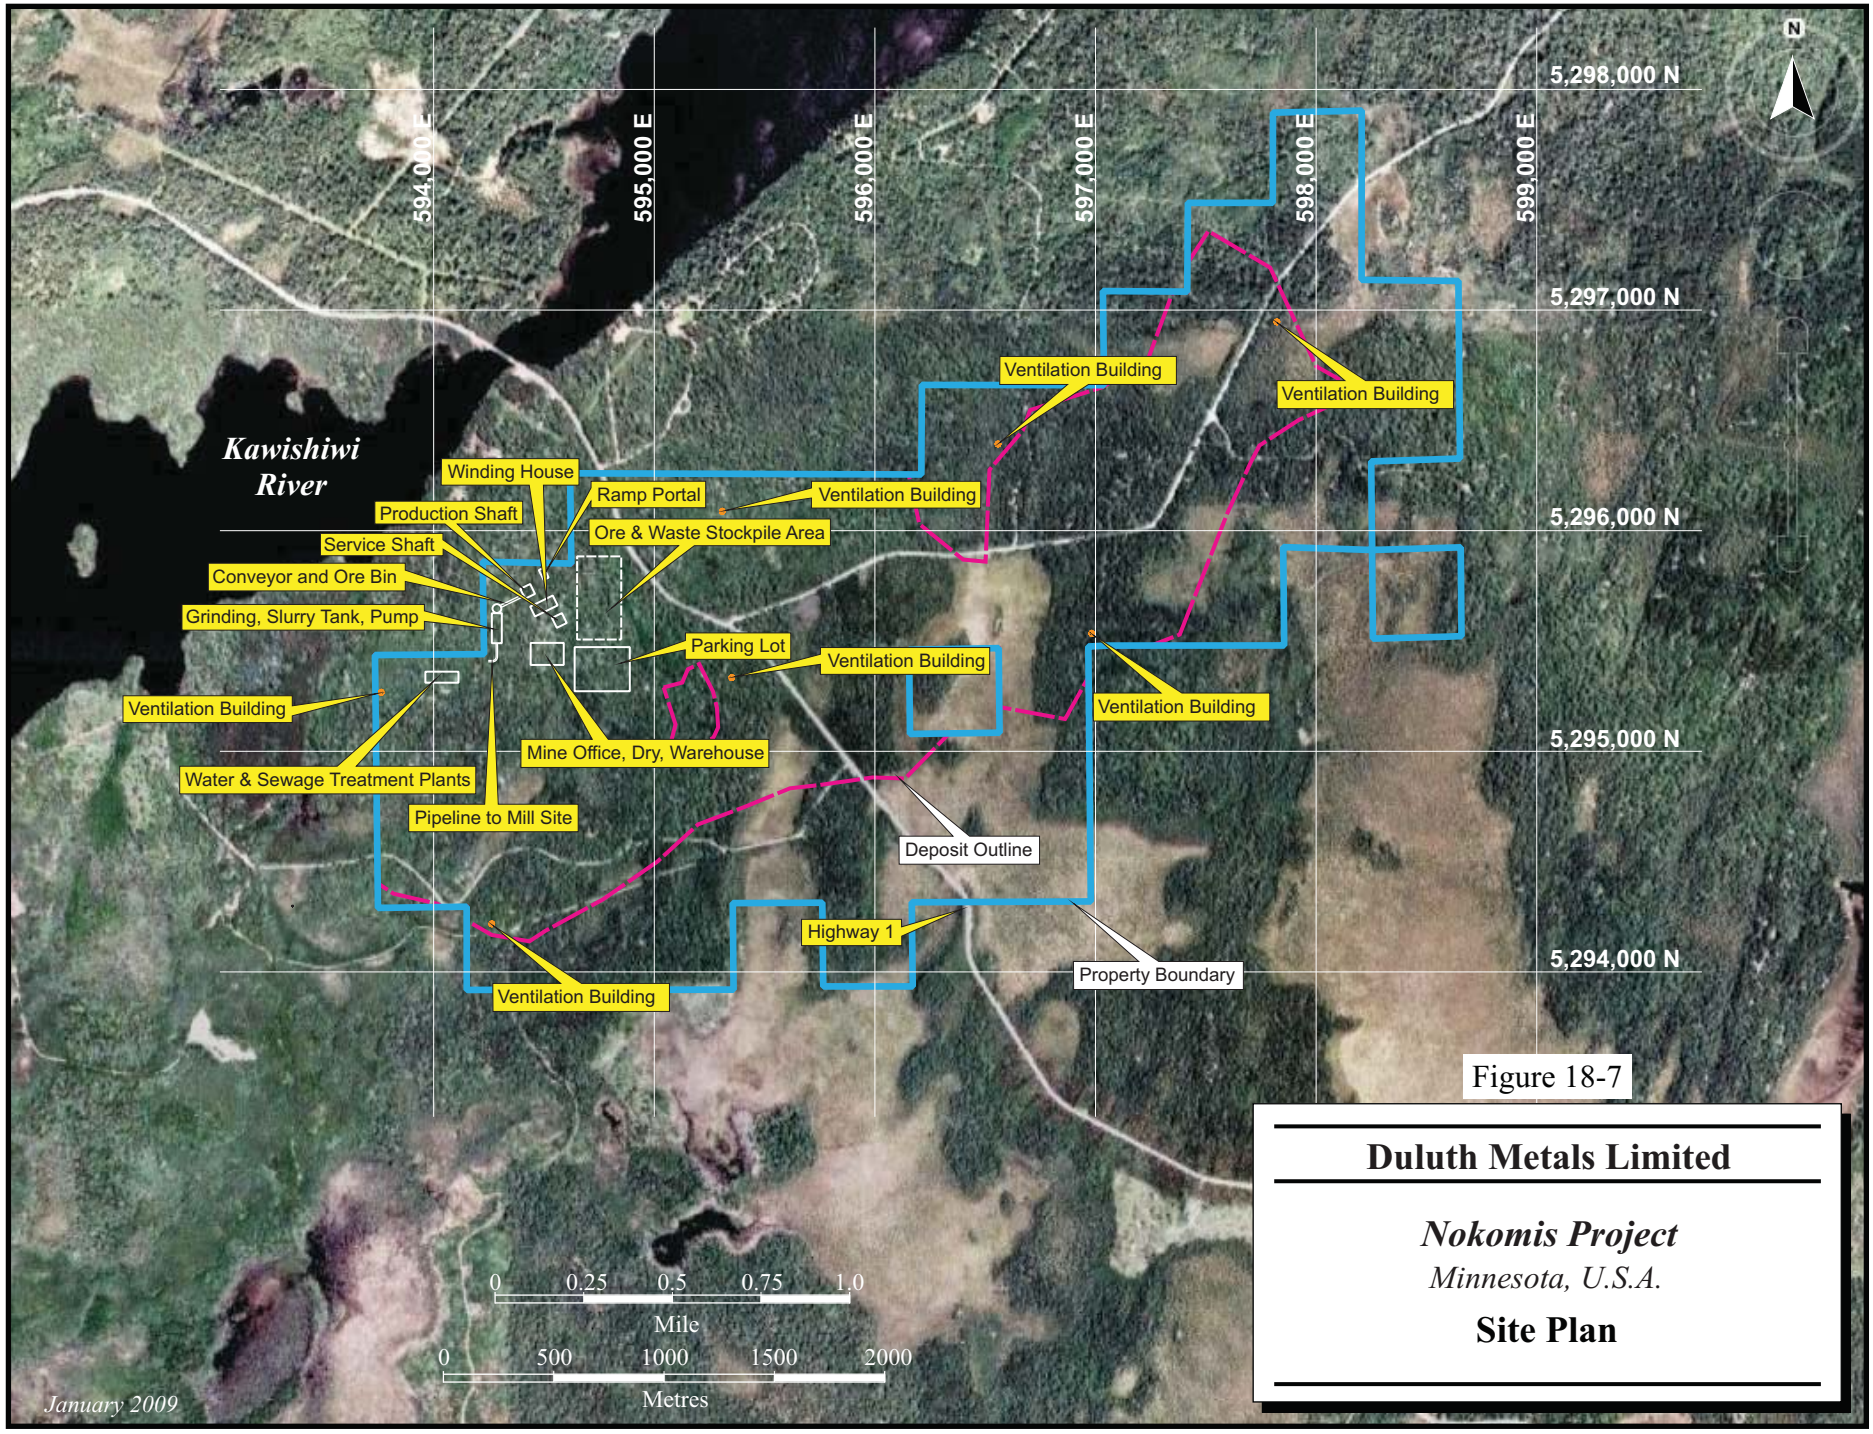

Figure 18-7

Duluth Metals Limited

Nokomis Project

Minnesota, U.S.A.

Site Plan